KIBA

SCALE 1: 100 1 0 1 2 3 4 5 m

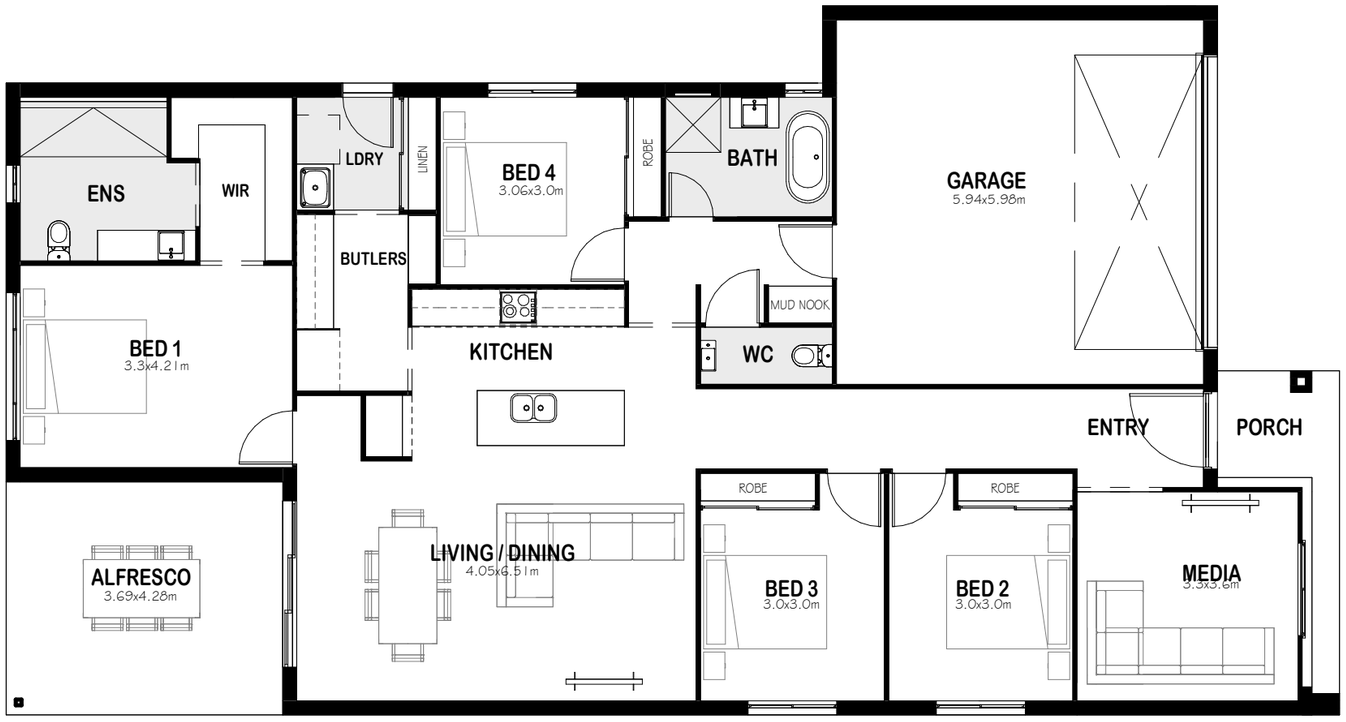

KIBA BUILT

STANDARD

STANDARD PLAN

PRINTED: 18TH FEBRUARY 2026
5251001

HOUSE DESIGN

AUDREY

FACADE

TRADITIONAL

REVISION TABLE

DWG STAGE	DATE	COMMENT	DRAWN BY
PP2	18.02.26	PRELIMINARY PLANS	RB

SCALE 1 : 100

ORIGINAL SHEET SIZE: A3

the drafting shed
THE DRAFTING SHED
QBCC 1502336
P: 0412 974 155
E: ALICIA@THEDRAFTINGSHED.COM.AU
Building Design Queensland MEMBER

BROCHURE PLAN

© COPYRIGHT RESERVED.
ALL RIGHTS RESERVED. THIS WORK IS SUBJECT TO AND CANNOT BE REPRODUCED OR COPIED, BY ANY MEANS, WITHOUT THE EXPRESS PERMISSION OF KIBA BUILT PTY. LTD.

KIBA built
14/302 SOUTH PINE RD BRENDALE Q 4500
(07) 3540 7993
QBCC 151 000 54
ADMIN@KIBABUILT.COM.AU
WWW.KIBABUILT.COM.AU

CLIENT SIGNATURE.....

BUILDER SIGNATURE.....

SHEET: –